


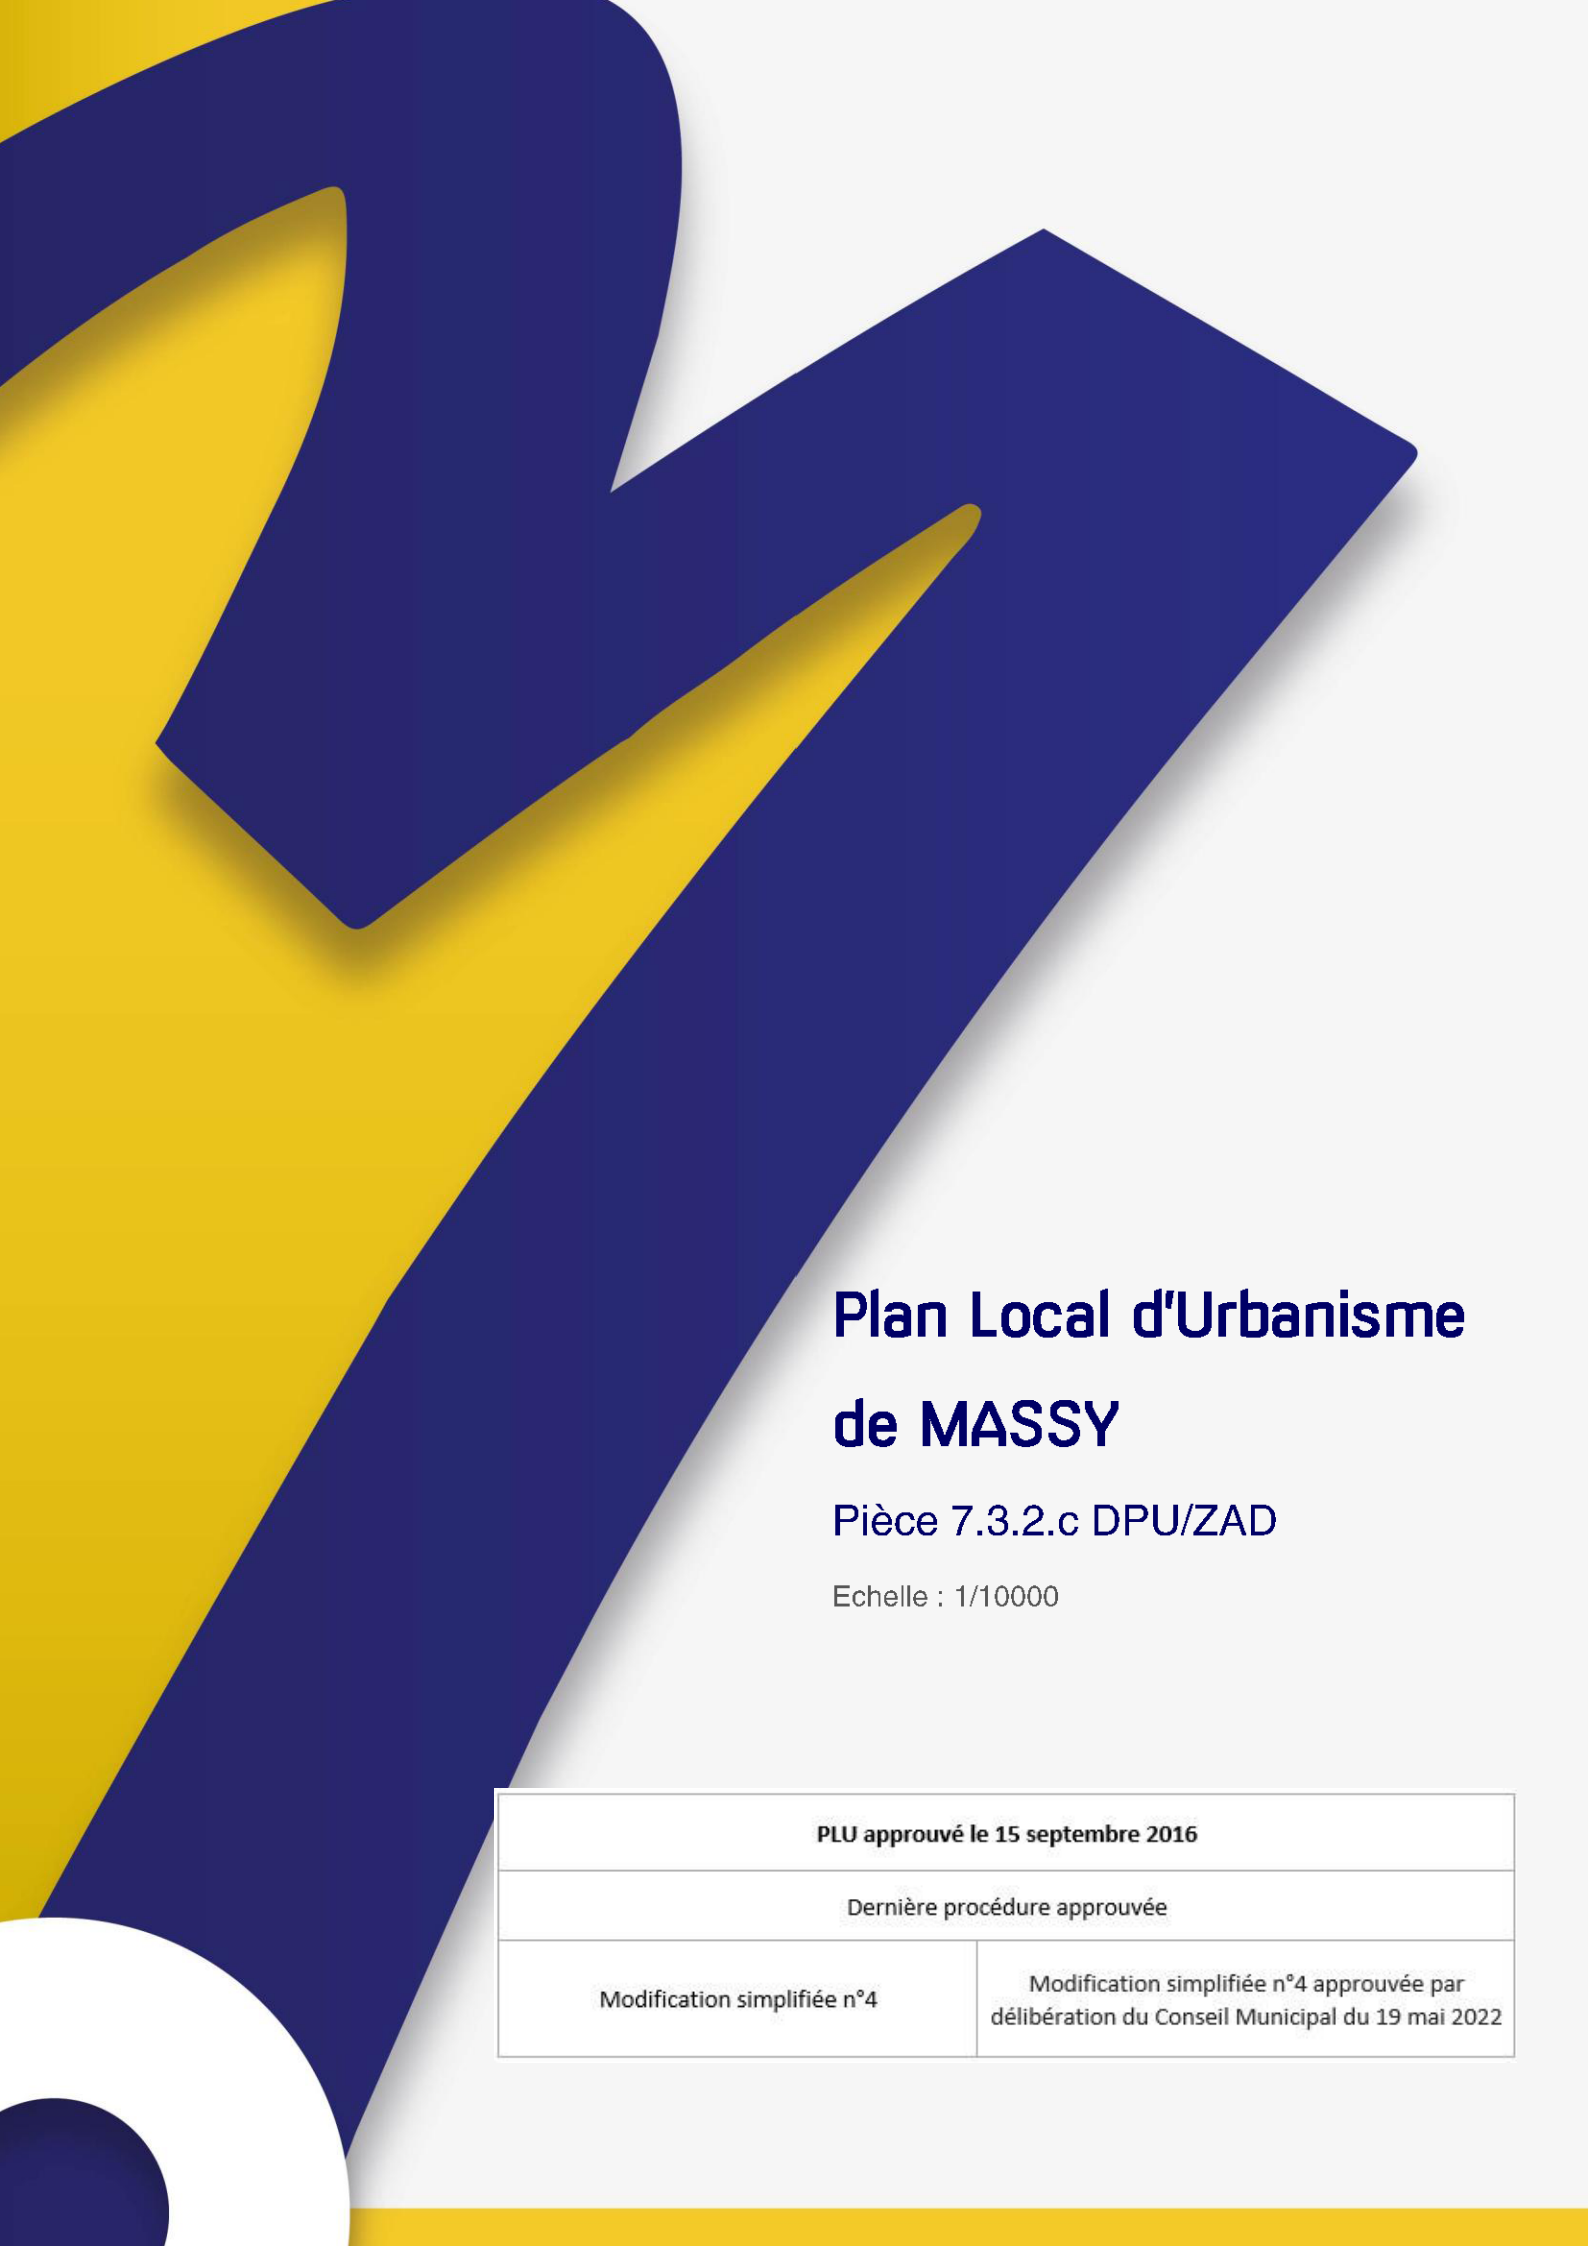

Echelle : 1/10000

échelle 1/10 000e